EXISTING FIXED WINDOWS
HAVE 2" WHITE MINI BLINDS TYP.

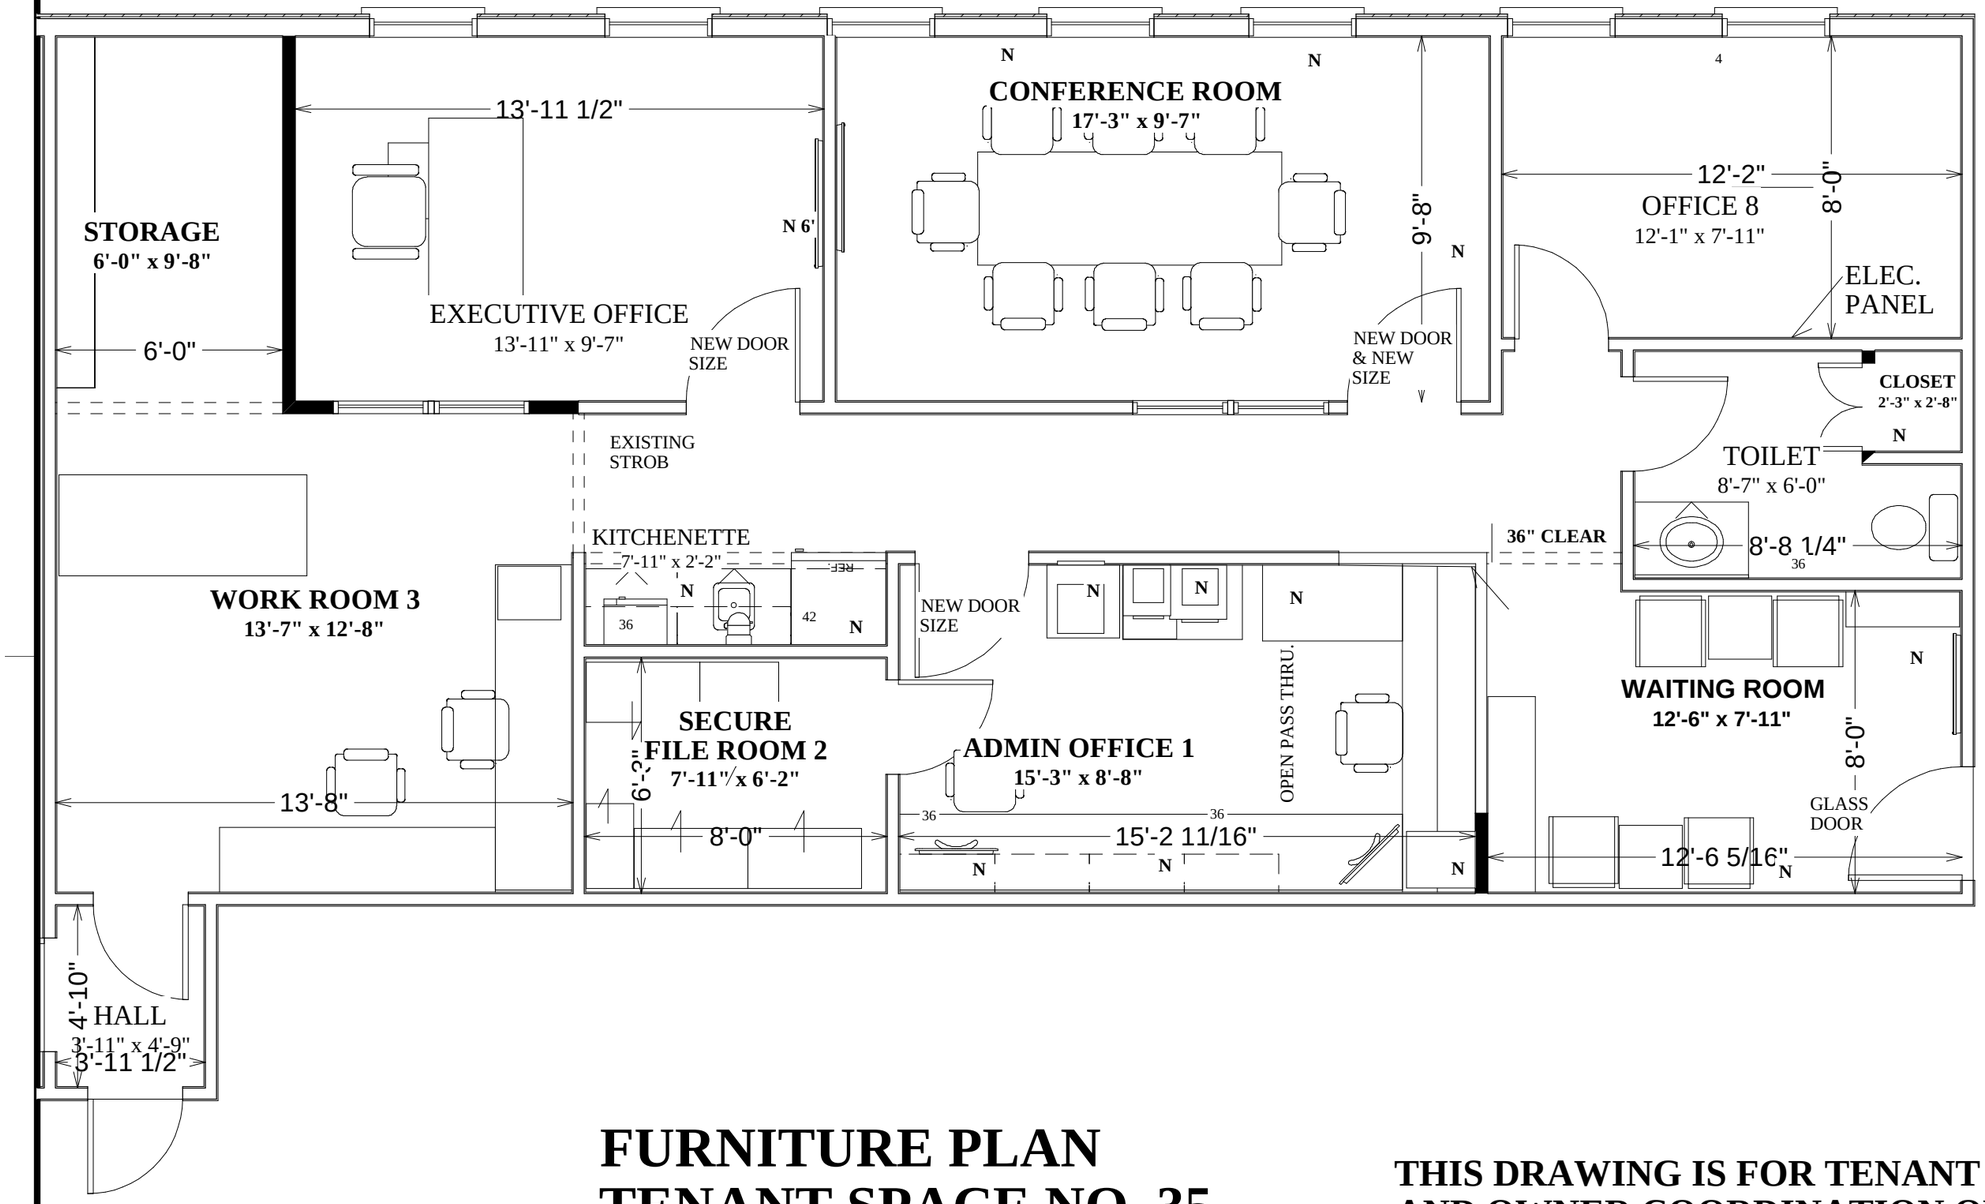

FURNITURE PLAN
TENANT SPACE NO. 35

THIS DRAWING IS FOR TENANT AND OWNER COORDINATION ONLY.

SCALE 1/4"=1'-0"

PROPOSED USE, ACCOUNTANT'S OFFICE

INTERIOR OFFICE FIT-OUT
7 CEDAR GROVE LANE SUITE 35, SOMERSET, NJ
OWNER: MALANDA INC.

LARRY C. JOHNSON
32 Arden Street
Somerset, NJ 08873
732 828-1187

ARCHITECTURE PLANNING INTERIORS
AI 08215

REVISED 02/11/2013

DATE	CHKD BY	DRAWN BY	PROJ. NO
01/23/2013		LCJ	1251

SKETCHES

A 8